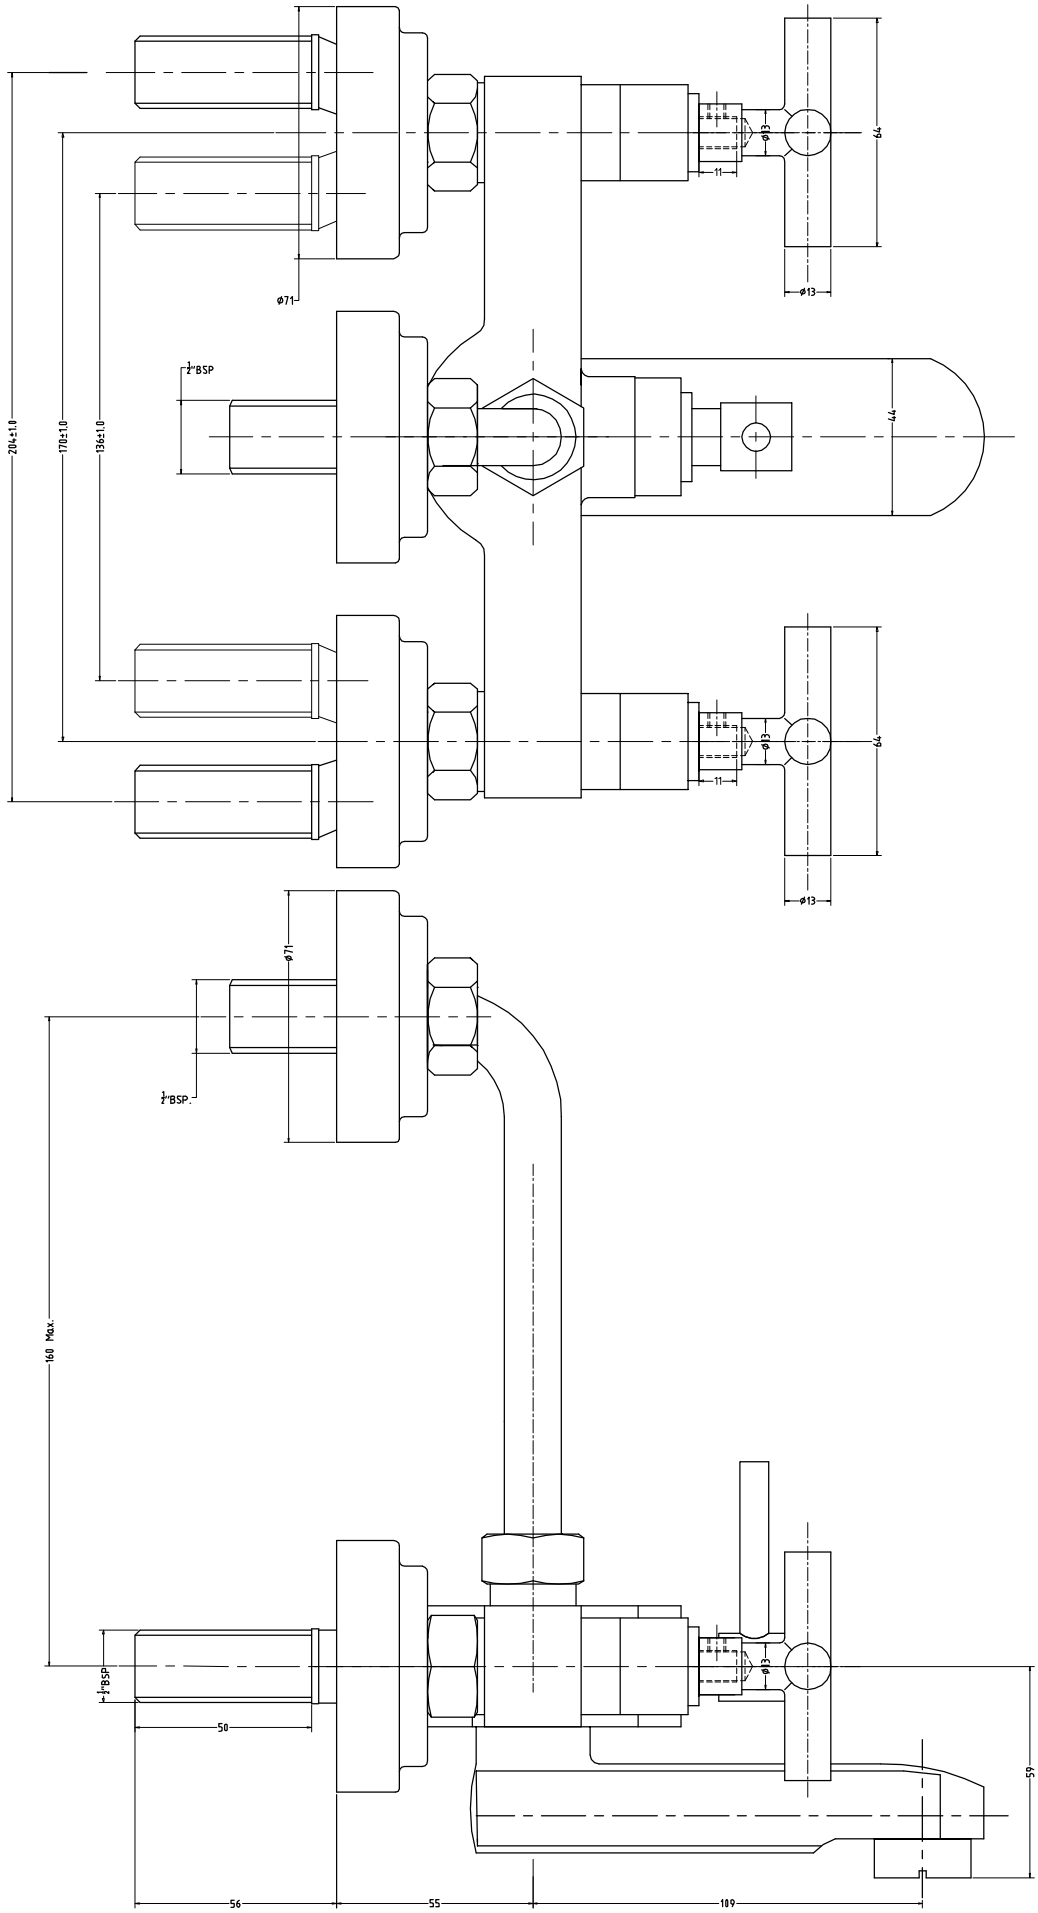

AXXIS -F120018 -WALL MIXER WITH PROVISION FOR OVER HEAD SHOWER
WITH 115MM. LONG BEND PIPE & WALL FLANGE.

PDF created with pdfFactory Pro trial version www.pdffactory.com